ILEX



MADE IN AMERICA





SIMPLICITY
A SENSE OF PLACE
MARK A. HUTKER
CARRIER and COMPANY



● Be sure to read and understand all instruction sheets completely before beginning assembly or installation.
● All assembly and installation work must be performed by qualified personnel, in accordance with all applicable national and local building and electrical codes.
● Be aware that the weight of some fixtures may exceed the strength rating of the 4" electrical junction box or other such hardware at your site. In all cases, it is the responsibility of the contractor to properly secure the fixture to the structure, and to provide adequate support for the fixture.
● Due to constant production improvements, ILEX reserves the right to change details of the design, material and finish in any way that will not significantly alter installed appearance or reduce function or performance.

©ILEX. East Taunton, MA 02718 (508) 977-9991

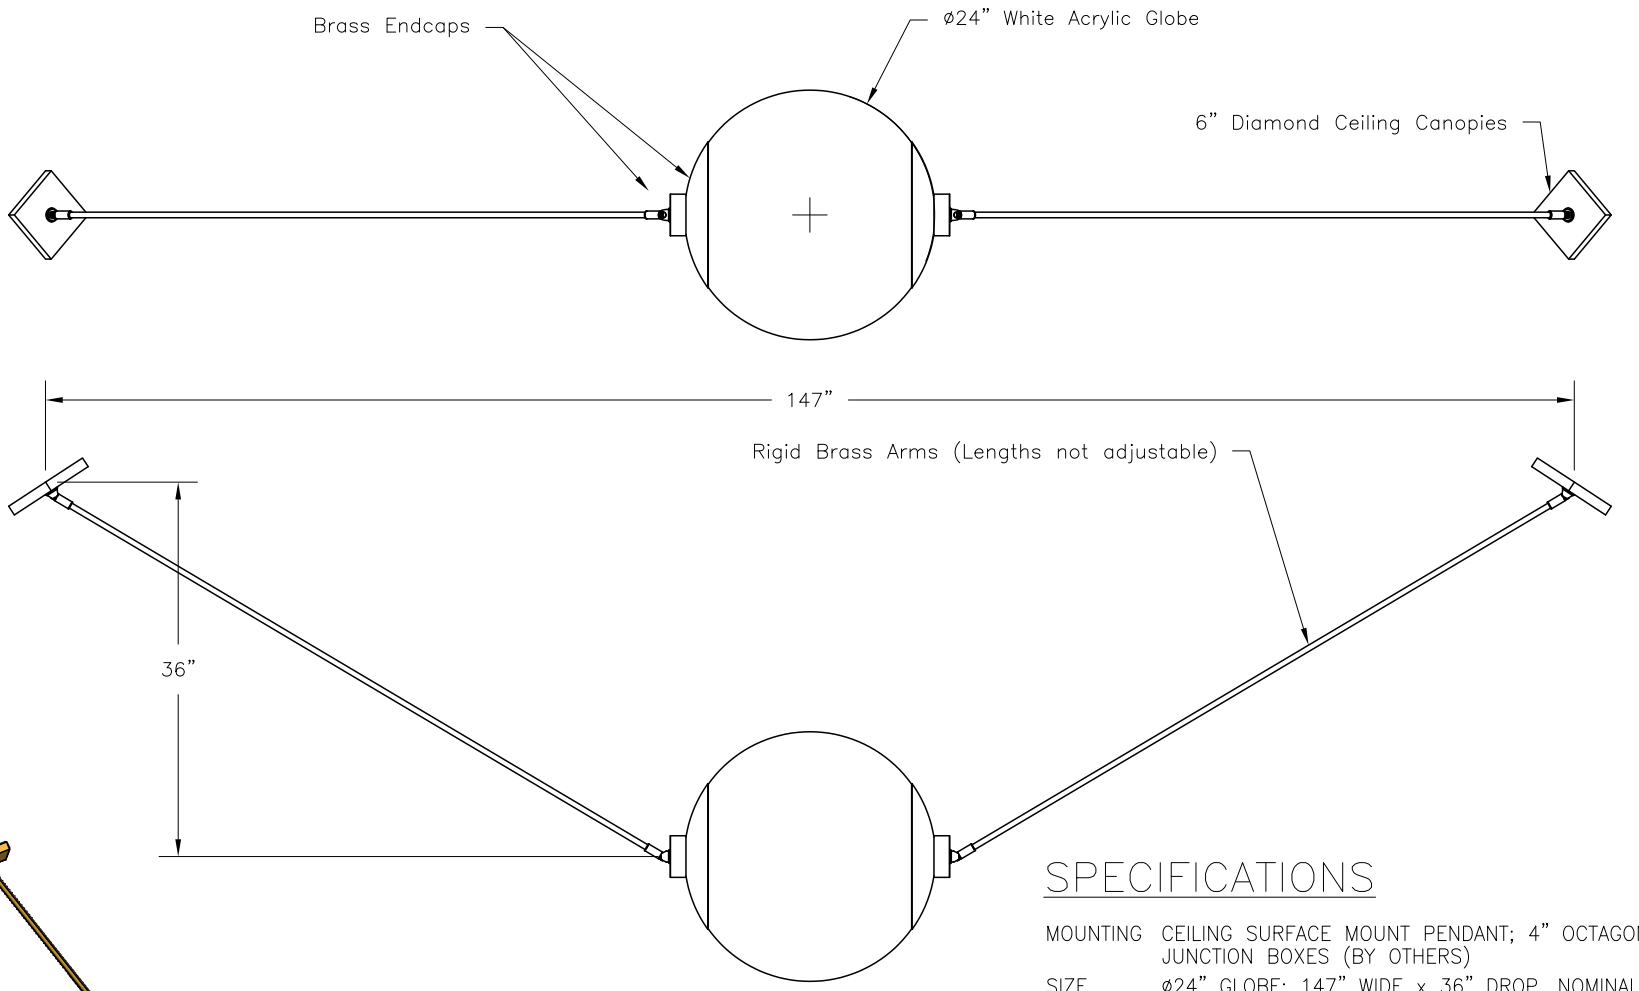

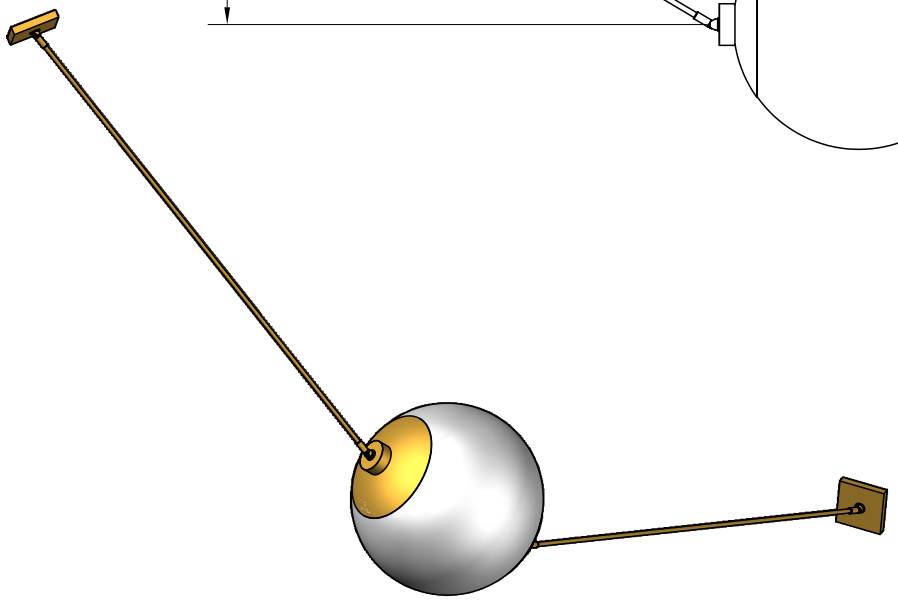

SPECIFICATIONS

MOUNTING	CEILING SURFACE MOUNT PENDANT; 4" OCTAGONAL JUNCTION BOXES (BY OTHERS)
SIZE	ø24" GLOBE; 147" WIDE x 36" DROP, NOMINAL
FINISH	SATIN BRASS ENDCAPS AND CANOPIES
DIFFUSER	WHITE OPAL ACRYLIC
LED	6000 SOURCE LUMENS; 46 WATTS; 2700K CCT
DRIVER	120v – 277v; 0–10 VDC DIMMING, DOWN TO 1%
LISTING	NRTL LISTED DRY LOCATION

ILEX Architectural Lighting

REV.	BY	DATE	DESCRIPTION
2	MDT	May 23, 2019	New Hang Dimensions
1	MDT	Jan 25, 2019	Rigid Brass Arms were cable & cord

TITLE/PROJECT: Sullivan Residence: ø24" White Globe Pendant

MODEL #: CUPD-5372-A-A2 | Order #: --

TYPE: -- | DRAWN BY: MDT | DATE: Jan 24, 2019 | SCALE: NTS | SHEET #: SHEET 1 OF 1

MATERIAL: NOTED | FINISH: Satin Brass | DWG: 5372-A-A2

FILENAME: 5372-A GLOBE PENDANT

joekrauslighting 301-537-5808 joe@joekrauslighting.com www.joekrauslighting.com